section A

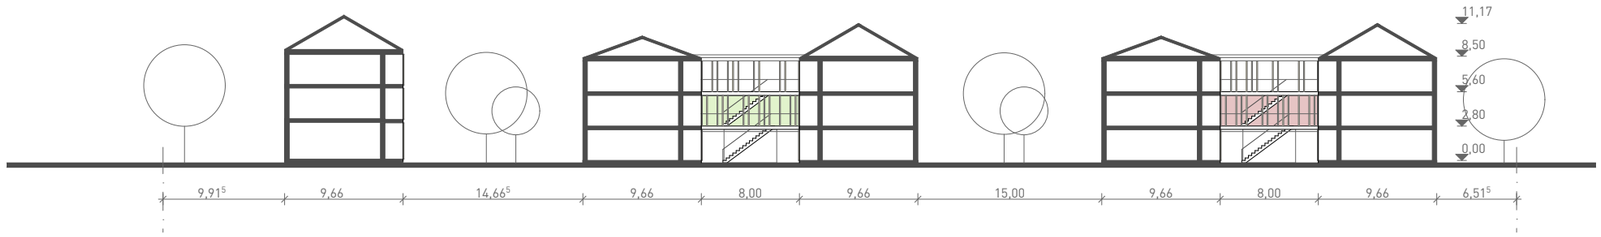

Kasseler Modell - Making Neighbourhood client: GWG Kassel architects collective: Baufrösche | Foundation 5+ | HHS | Kober | Reichel | Spoeth (Kassel)
03/2016 | M 1:500 | site plan